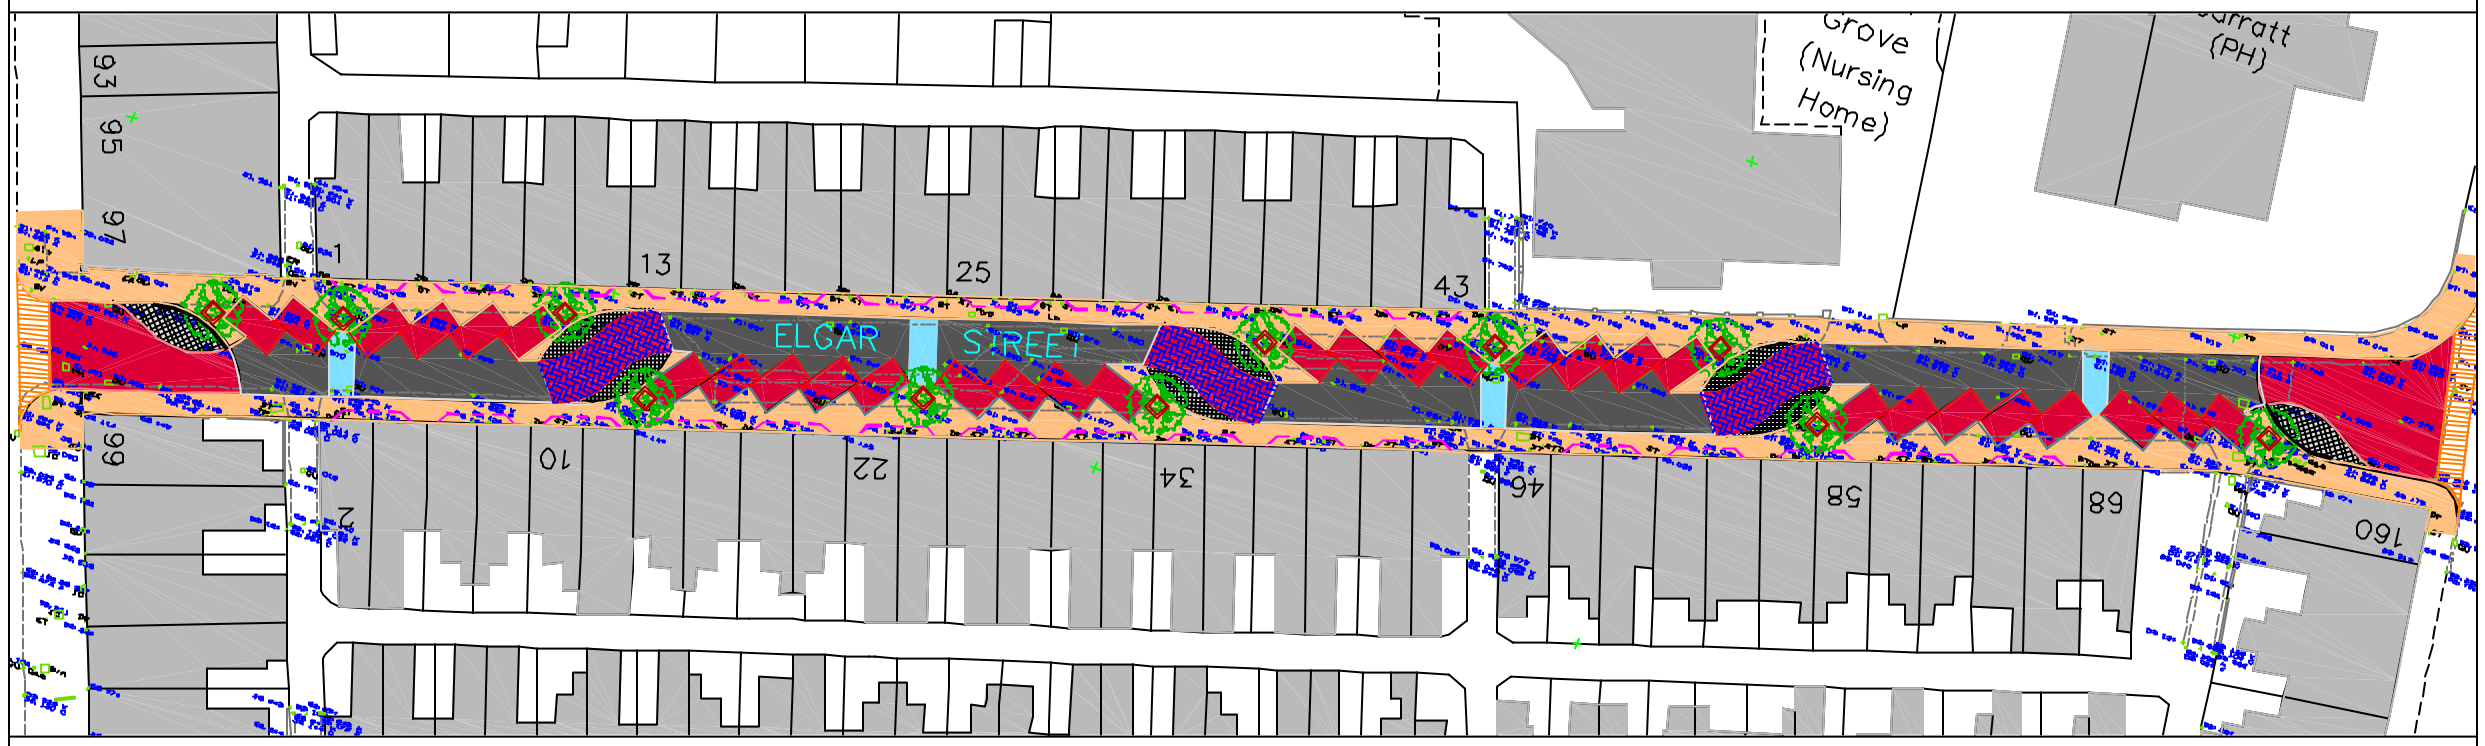

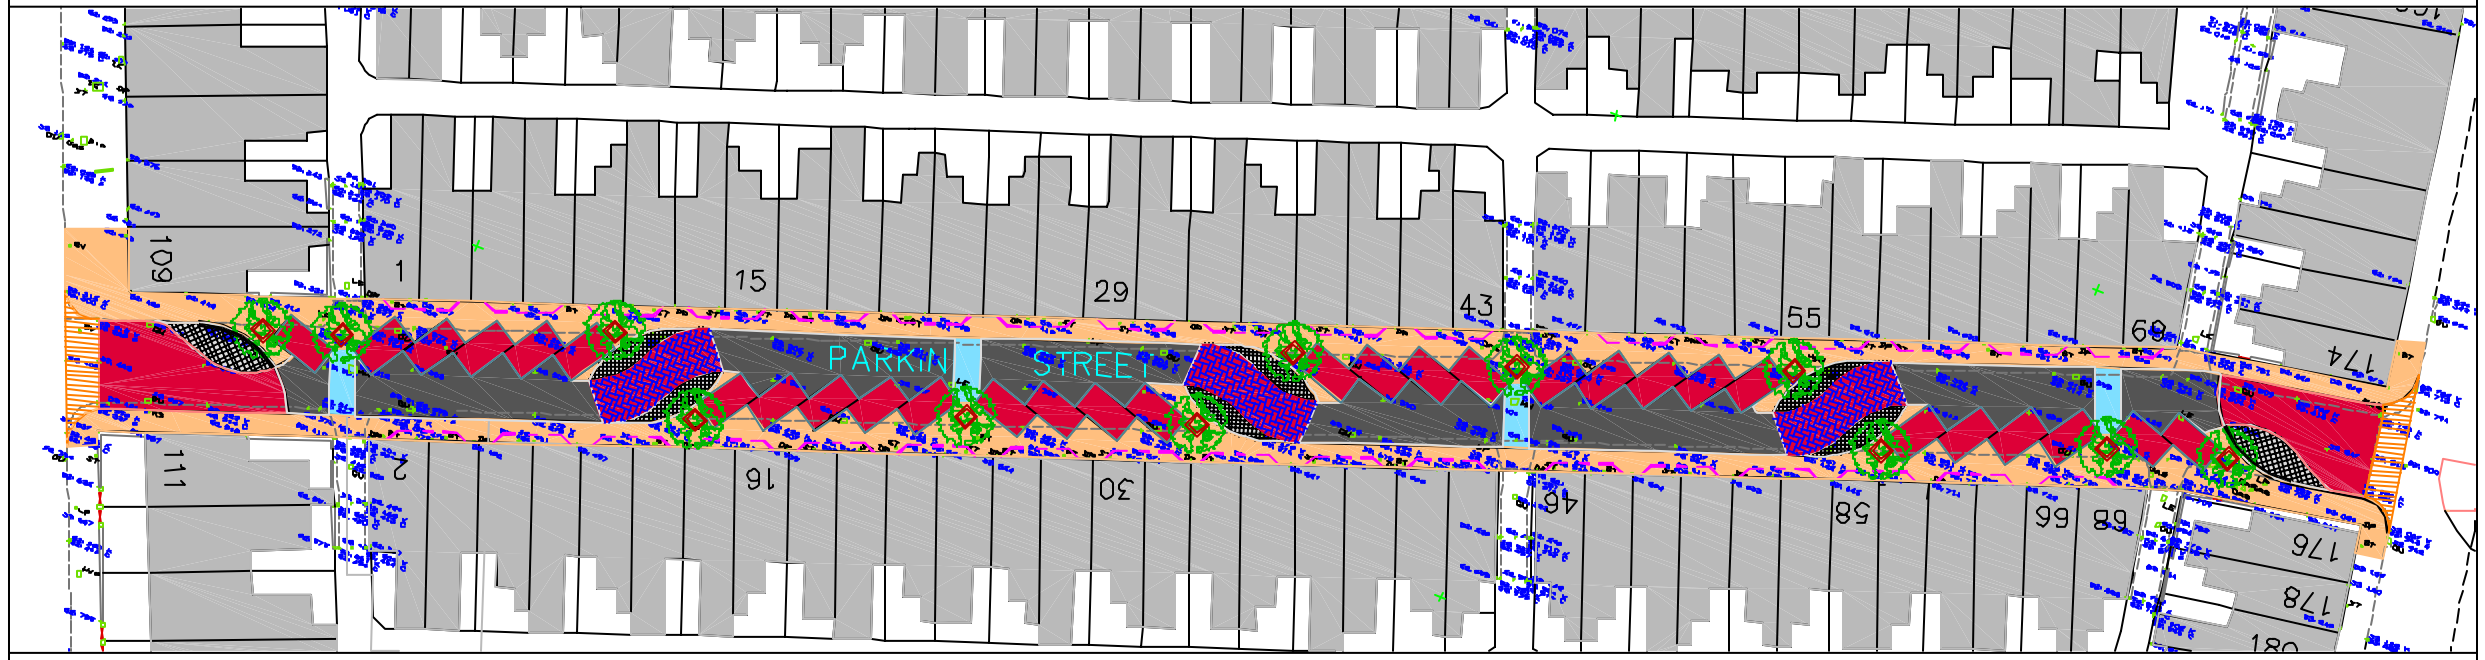

DRAWING No. A0/54136/003

Notes

Based upon the Ordnance Survey mapping with the permission of the Controller of Her Majesty's Stationery Office © Crown copyright. Unauthorized reproduction infringes Crown copyright and may lead to prosecution or civil proceedings.
Licence No.: LA 76238

Revisions

MANCHESTER CITY COUNCIL

MANCHESTER ENGINEERING DESIGN CONSULTANCY
SALISBURY HOUSE
GRANBY ROW
MANCHESTER
M1 7DL

ENGINEERING DESIGN CONSULTANCY

PROJECT TITLE
Northmoor Homezone Phase 2

DRAWING TITLE
Presentation Plan

DATE	DRAWN BY	CHECKED BY	APPROVED BY
July 2002	Ian Burns	S Fish	J Dalop
SCALE 1:200	Name path/filename N:\Northmoor_Presentation Plan		Drawing file name Northmoor

DRAWING No. A0/54136/003